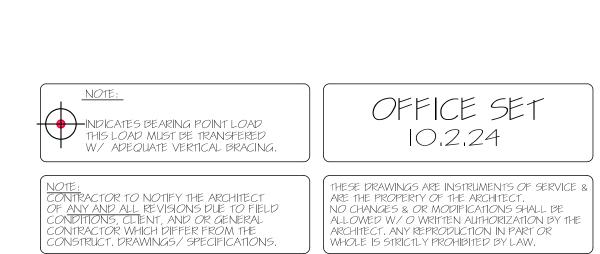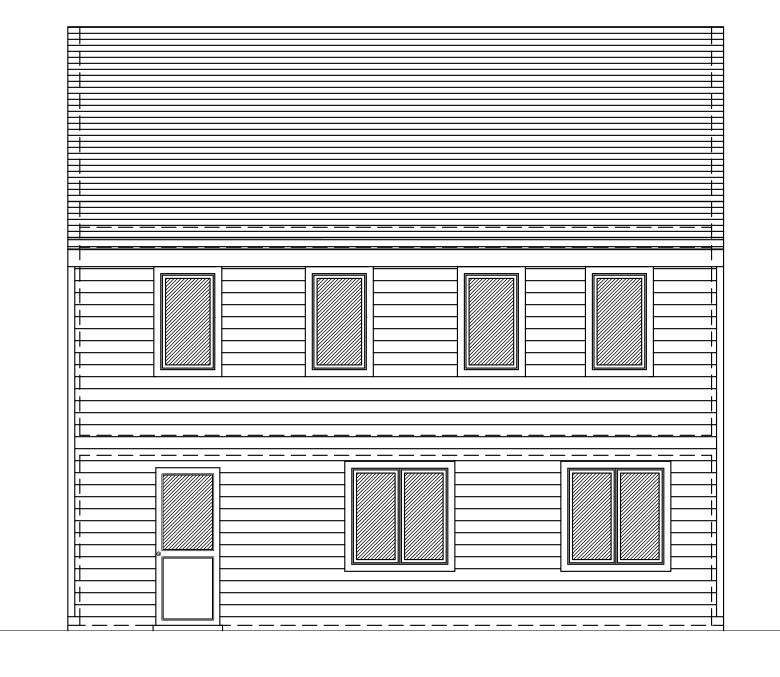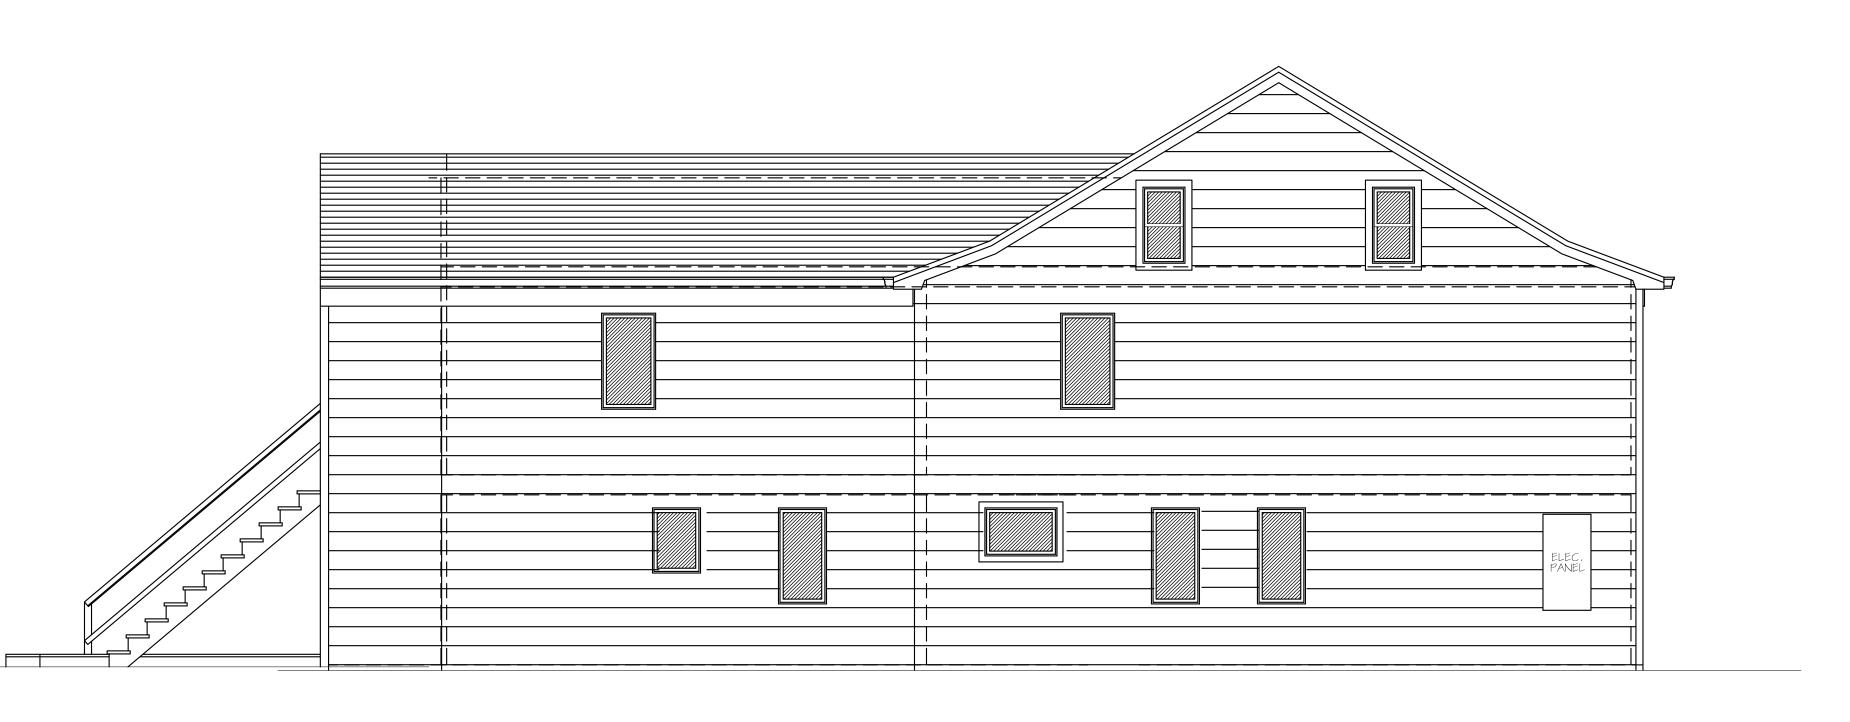FRONT ELEVATION

RIGHT ELEVATION

FRONT ELEVATION

LEFT ELEVATION

ELEC. PANEL

PROPOSED ALTERATION TO:

616 MAIN ST./ McCULLOCH RES.

GREENPORT   NEW YORK

ISSUED:

7.16.24 ISSUED TO CLIENT FOR REVIEW.

10.16.24 ISSUED TO GREENPORT BUILDING
DEPARTMENT FOR REVIEW.

SCALE:
1/4" = 1'-0"

DWG. NAME:
EXISTING
ELEVATIONS

DWG. NO.:
A-EX.1

NOTE:
⊕ INDICATES BEARING POINT LOAD
THIS LOAD MUST BE TRANSFERRED
W/ ADEQUATE VERTICAL BRACING.

OFFICE SET
10.2.24