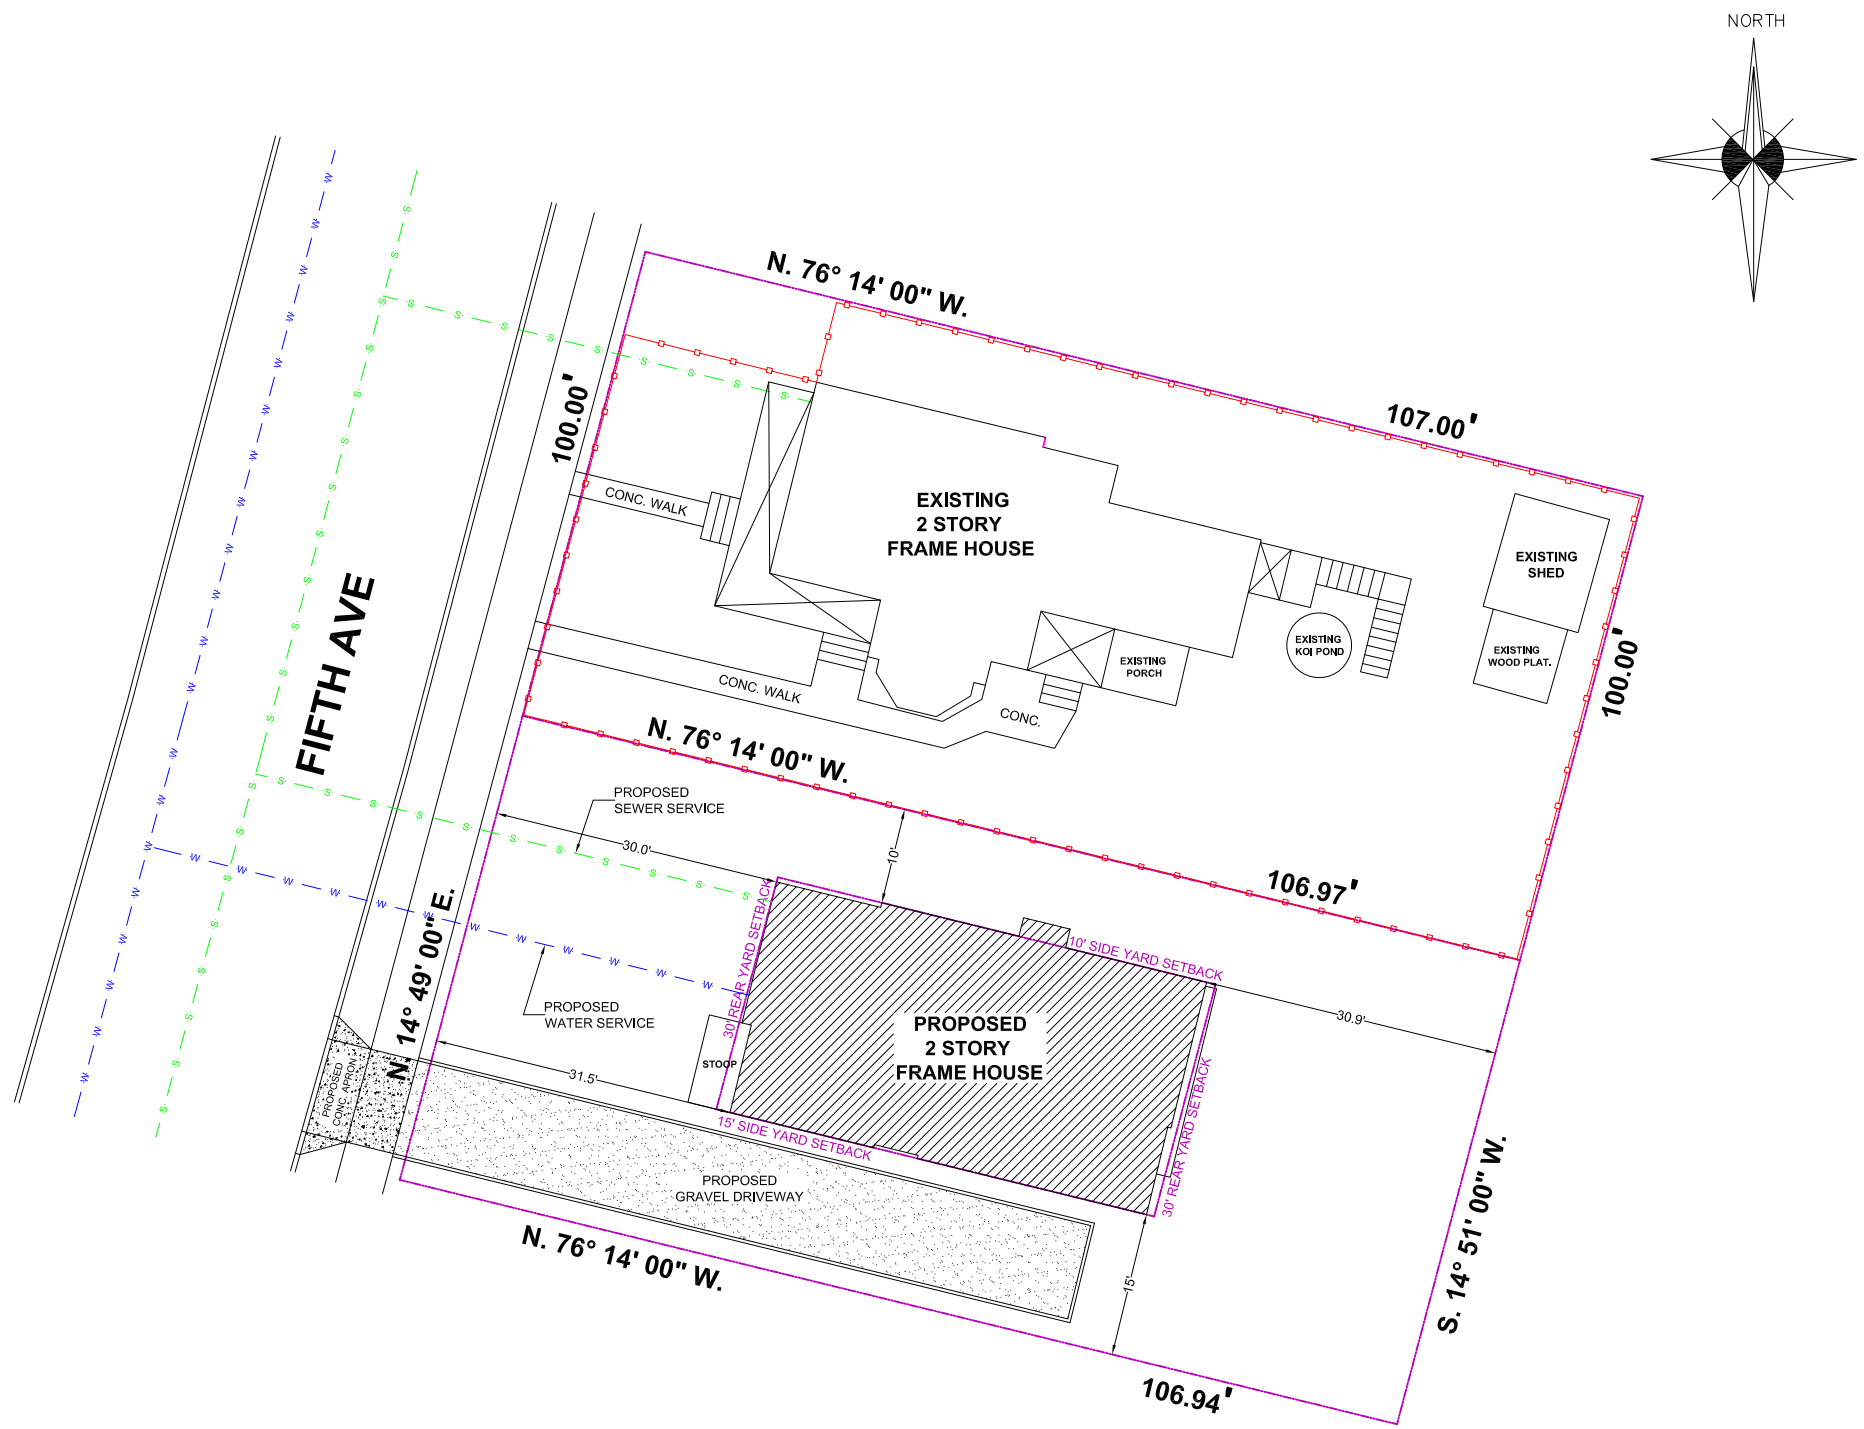

PROPOSED SITE PLAN

Condon Engineering, P.C.
1755 Sigsbee Road
Mattituck, NY 11952

PROPOSED RESIDENCE

214 FIFTH AVENUE
GREENPORT, NY 11944

PROJECT:	2020-040
DRAWN BY:	DLB
CHECKED BY:	
DATE:	MAR. 10, 2021
SCALE:	1" = 20'-0"
SHEET NO:	1